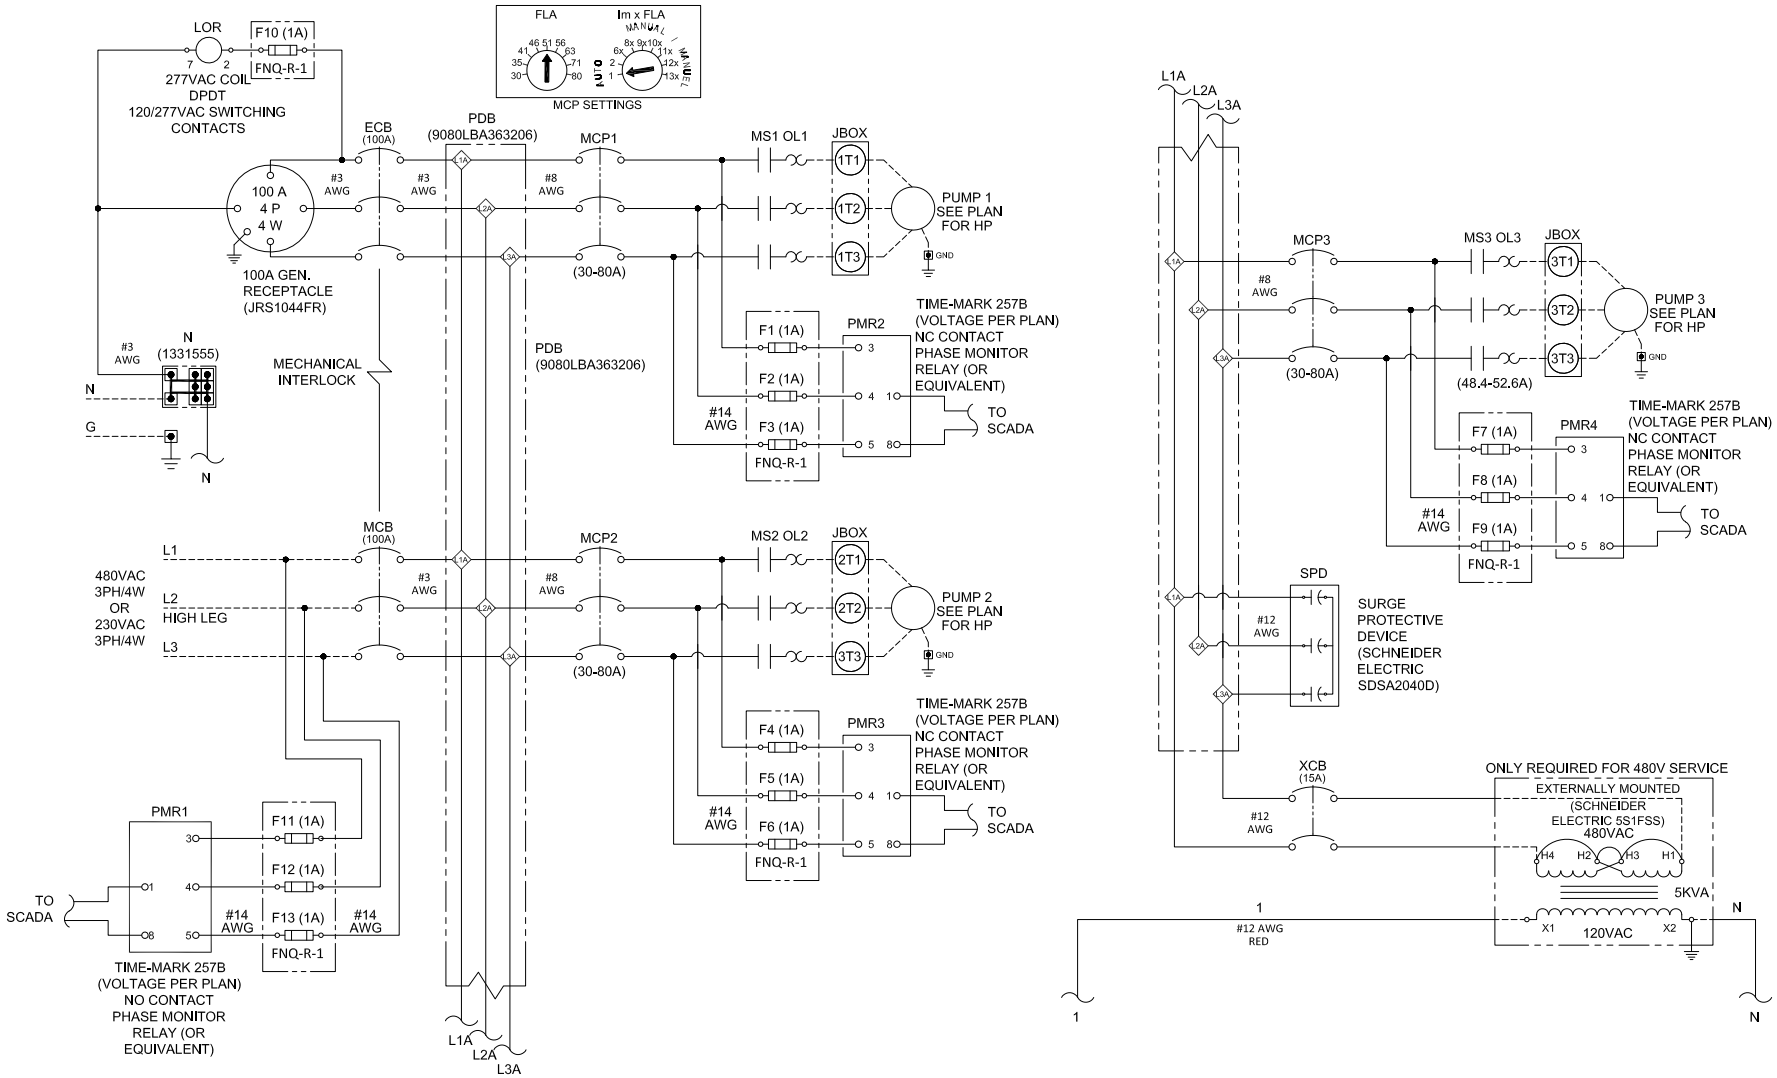

CITY OF COCOA
Brevard County, Florida
UTILITIES DEPARTMENT
ENGINEERING DIVISION

TRIPLEX PUMP STATION WIRING SCHEMATIC

DRAWN BY: ADK	SCALE: NOT TO SCALE
CHECKED BY: KSK	DATE: MARCH 2020
DESIGN BY:	SHEET: 3 OF 8
ACAD NAME: TRIPLEX PUMP STATION WIRING SCHEMATIC	