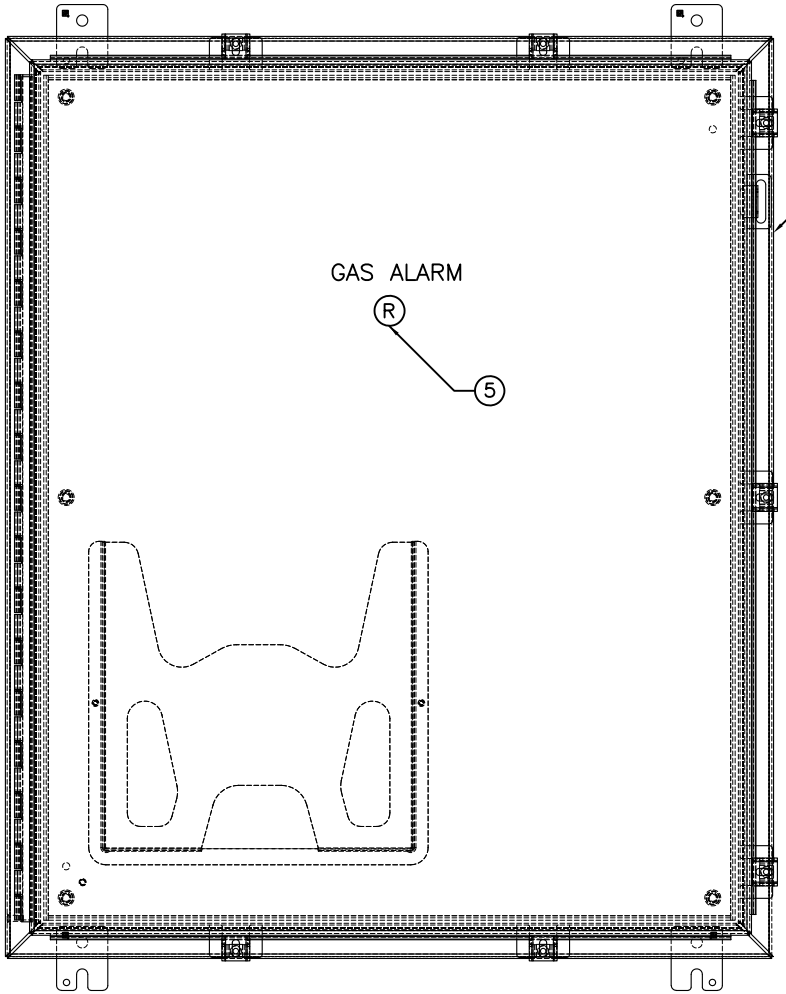

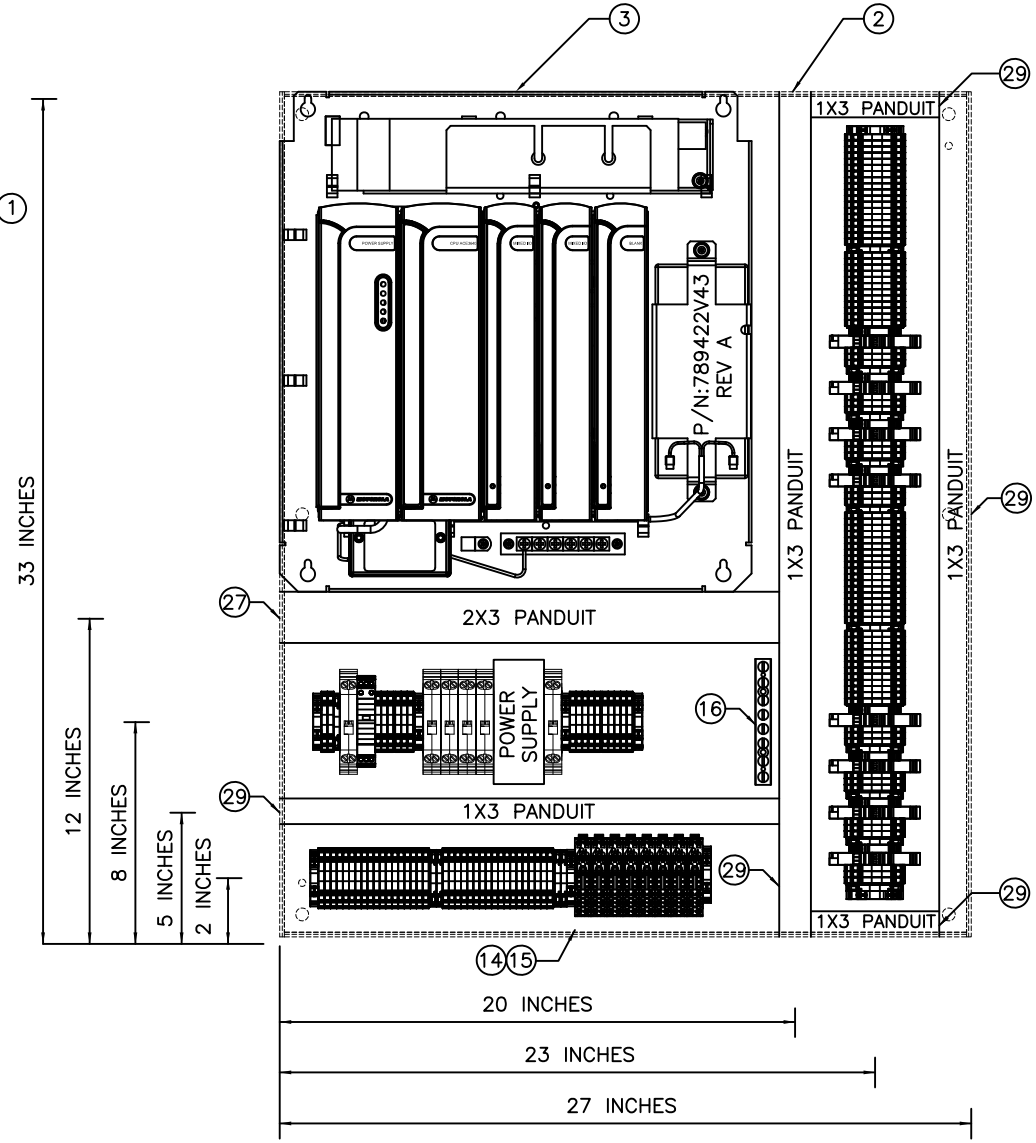

CITY OF COCOA Brevard County, Florida UTILITIES DEPARTMENT ENGINEERING DIVISION	**RTU PANEL LAYOUT**	DRAWN BY: CDM SMITH	SCALE: NOT TO SCALE
		CHECKED BY: P. DAVIS	DATE: MARCH 2020
		DESIGN BY:	SHEET: 1 OF 1
		ACAD NAME: RTU PANEL LAYOUT 1-3	